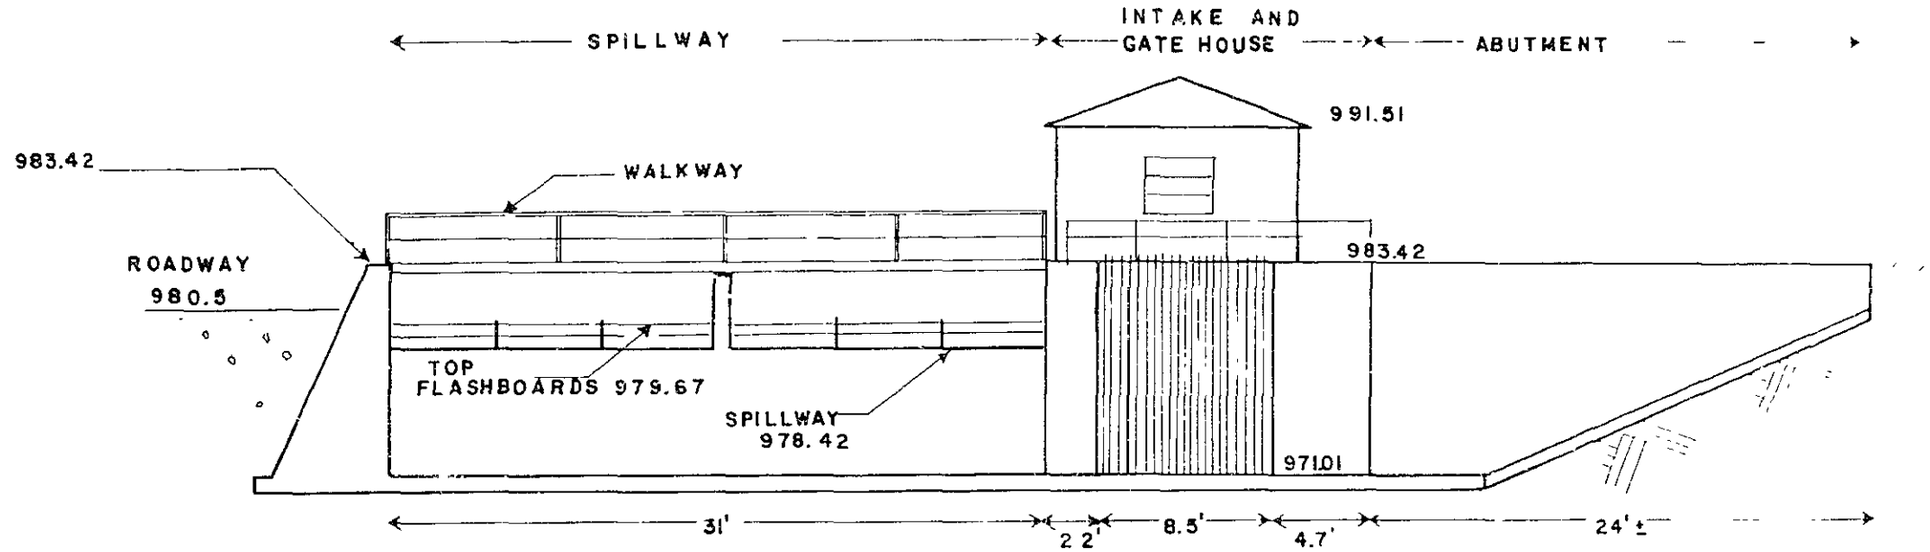

UPSTREAM ELEVATION EXISTING DAM

SCALE
VERTICAL 1" = 10'
HORIZONTAL 1" = 8'

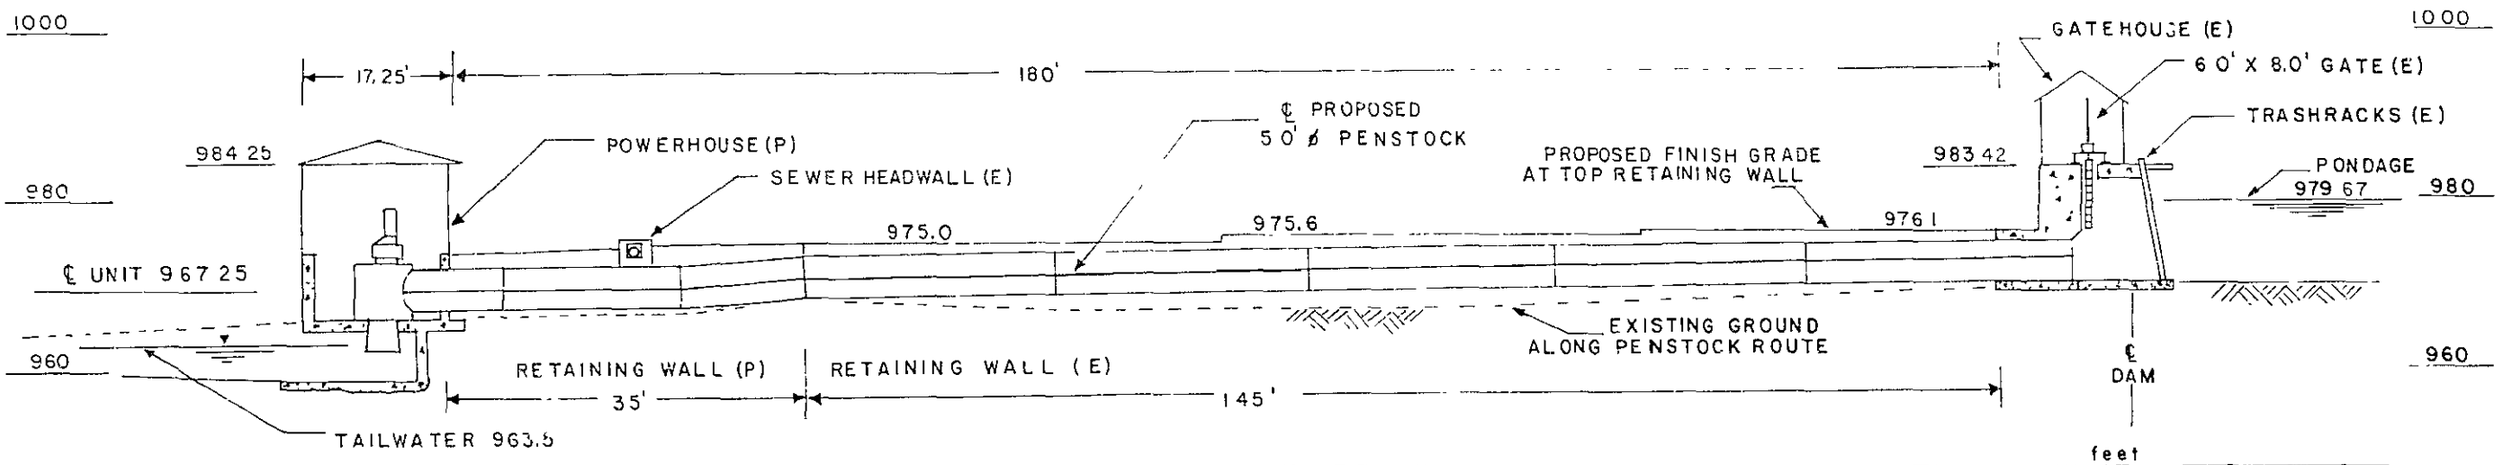

PROFILE ALONG CENTERLINE OF WATERWAYS

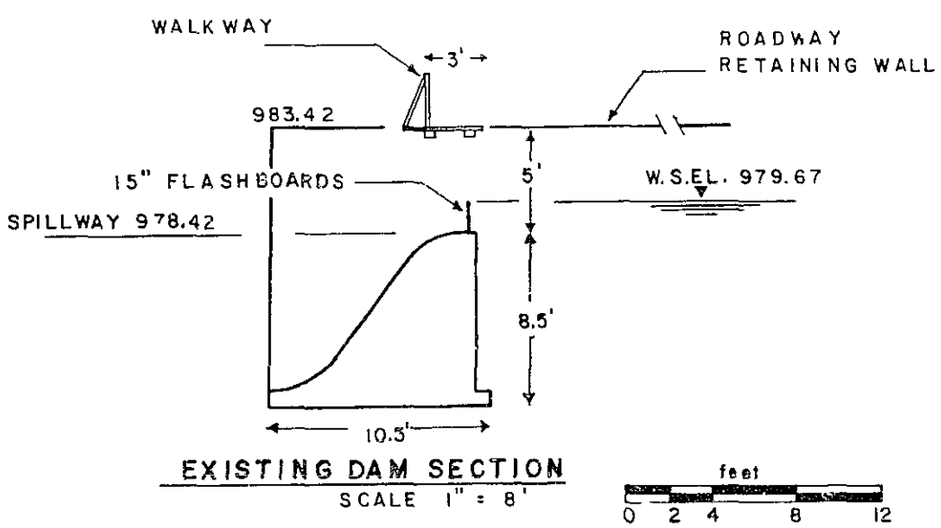

EXISTING DAM SECTION
SCALE 1" = 8'

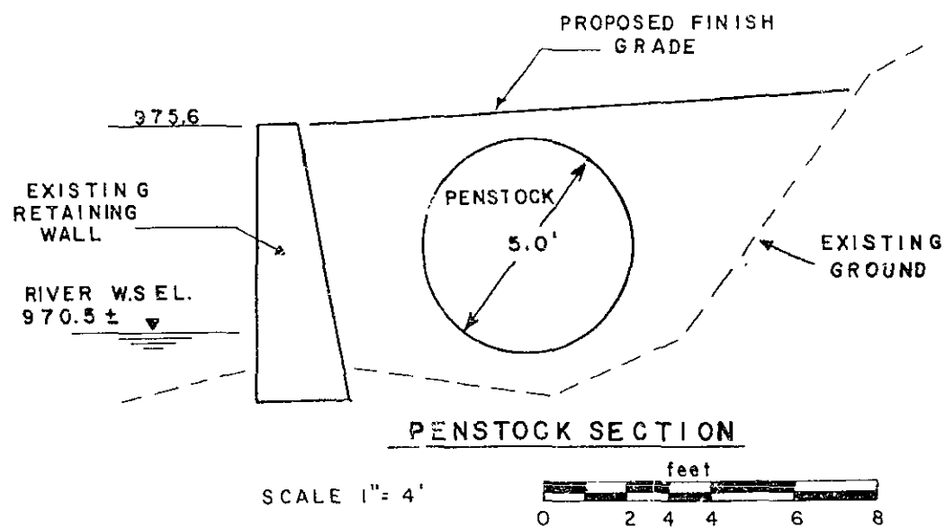

PENSTOCK SECTION
SCALE 1" = 4'

FERC Project No. 67890

EXHIBIT F-2
ELEVATION, PROFILE & SECTIONS

Any Hydroelectric Project
County, State

Blue Energy Hydro, LLC